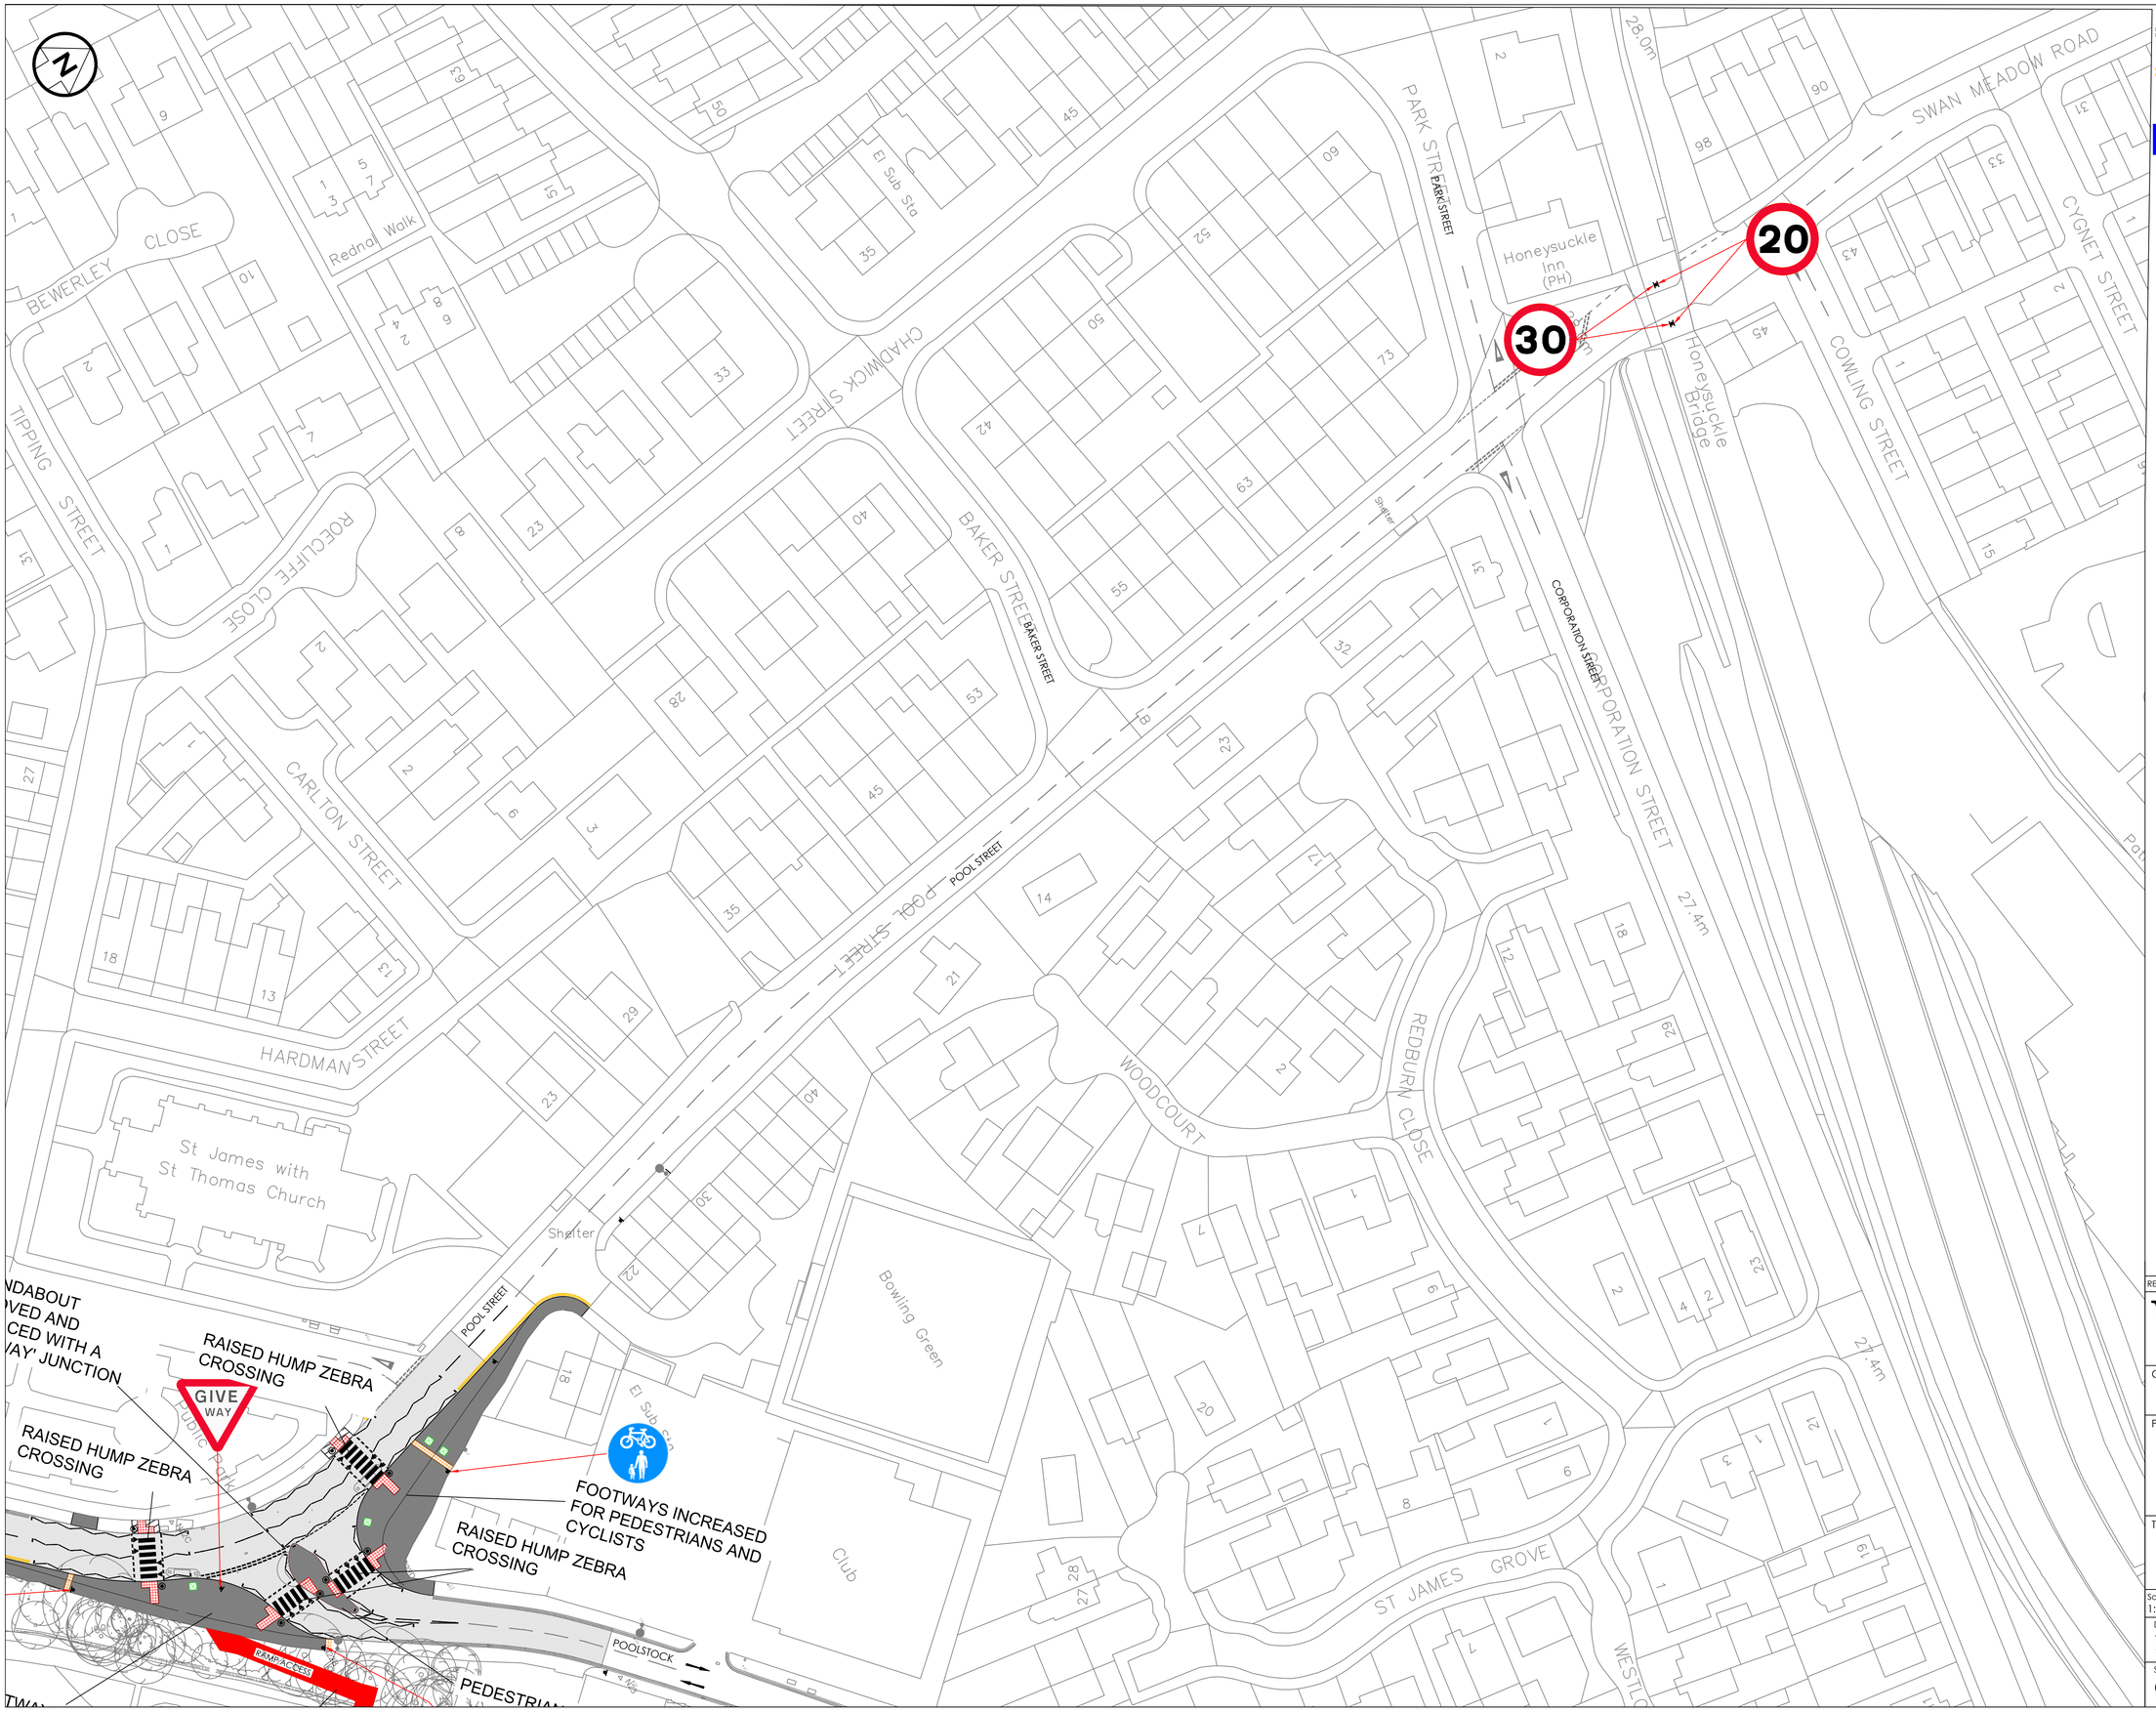

REV	DRN	CHK	APP	DATE	DESCRIPTION

Wilde
Consulting Civil & Structural Engineers
ISO 9001 REGISTERED
Brindley Lodge, Adcroft Street, Stockport, Cheshire, SK1 3HS.
www.wildecivil.co.uk
Tel : 0161-474-7479
Fax : 0161-474-7492

Client
Wigan Council

Project
POOLSTOCK ENVIRONMENTAL IMPROVEMENTS

Title
POOL STREET
20MPH

Scale	Drawn	Date	Chkd	Approved
1:500	S.J.B.	07.12.2020	M.O.	

Drawing No.	Revision
785_014_009 CON	P02

Status	Sheet Size
CONSULTATION	A1