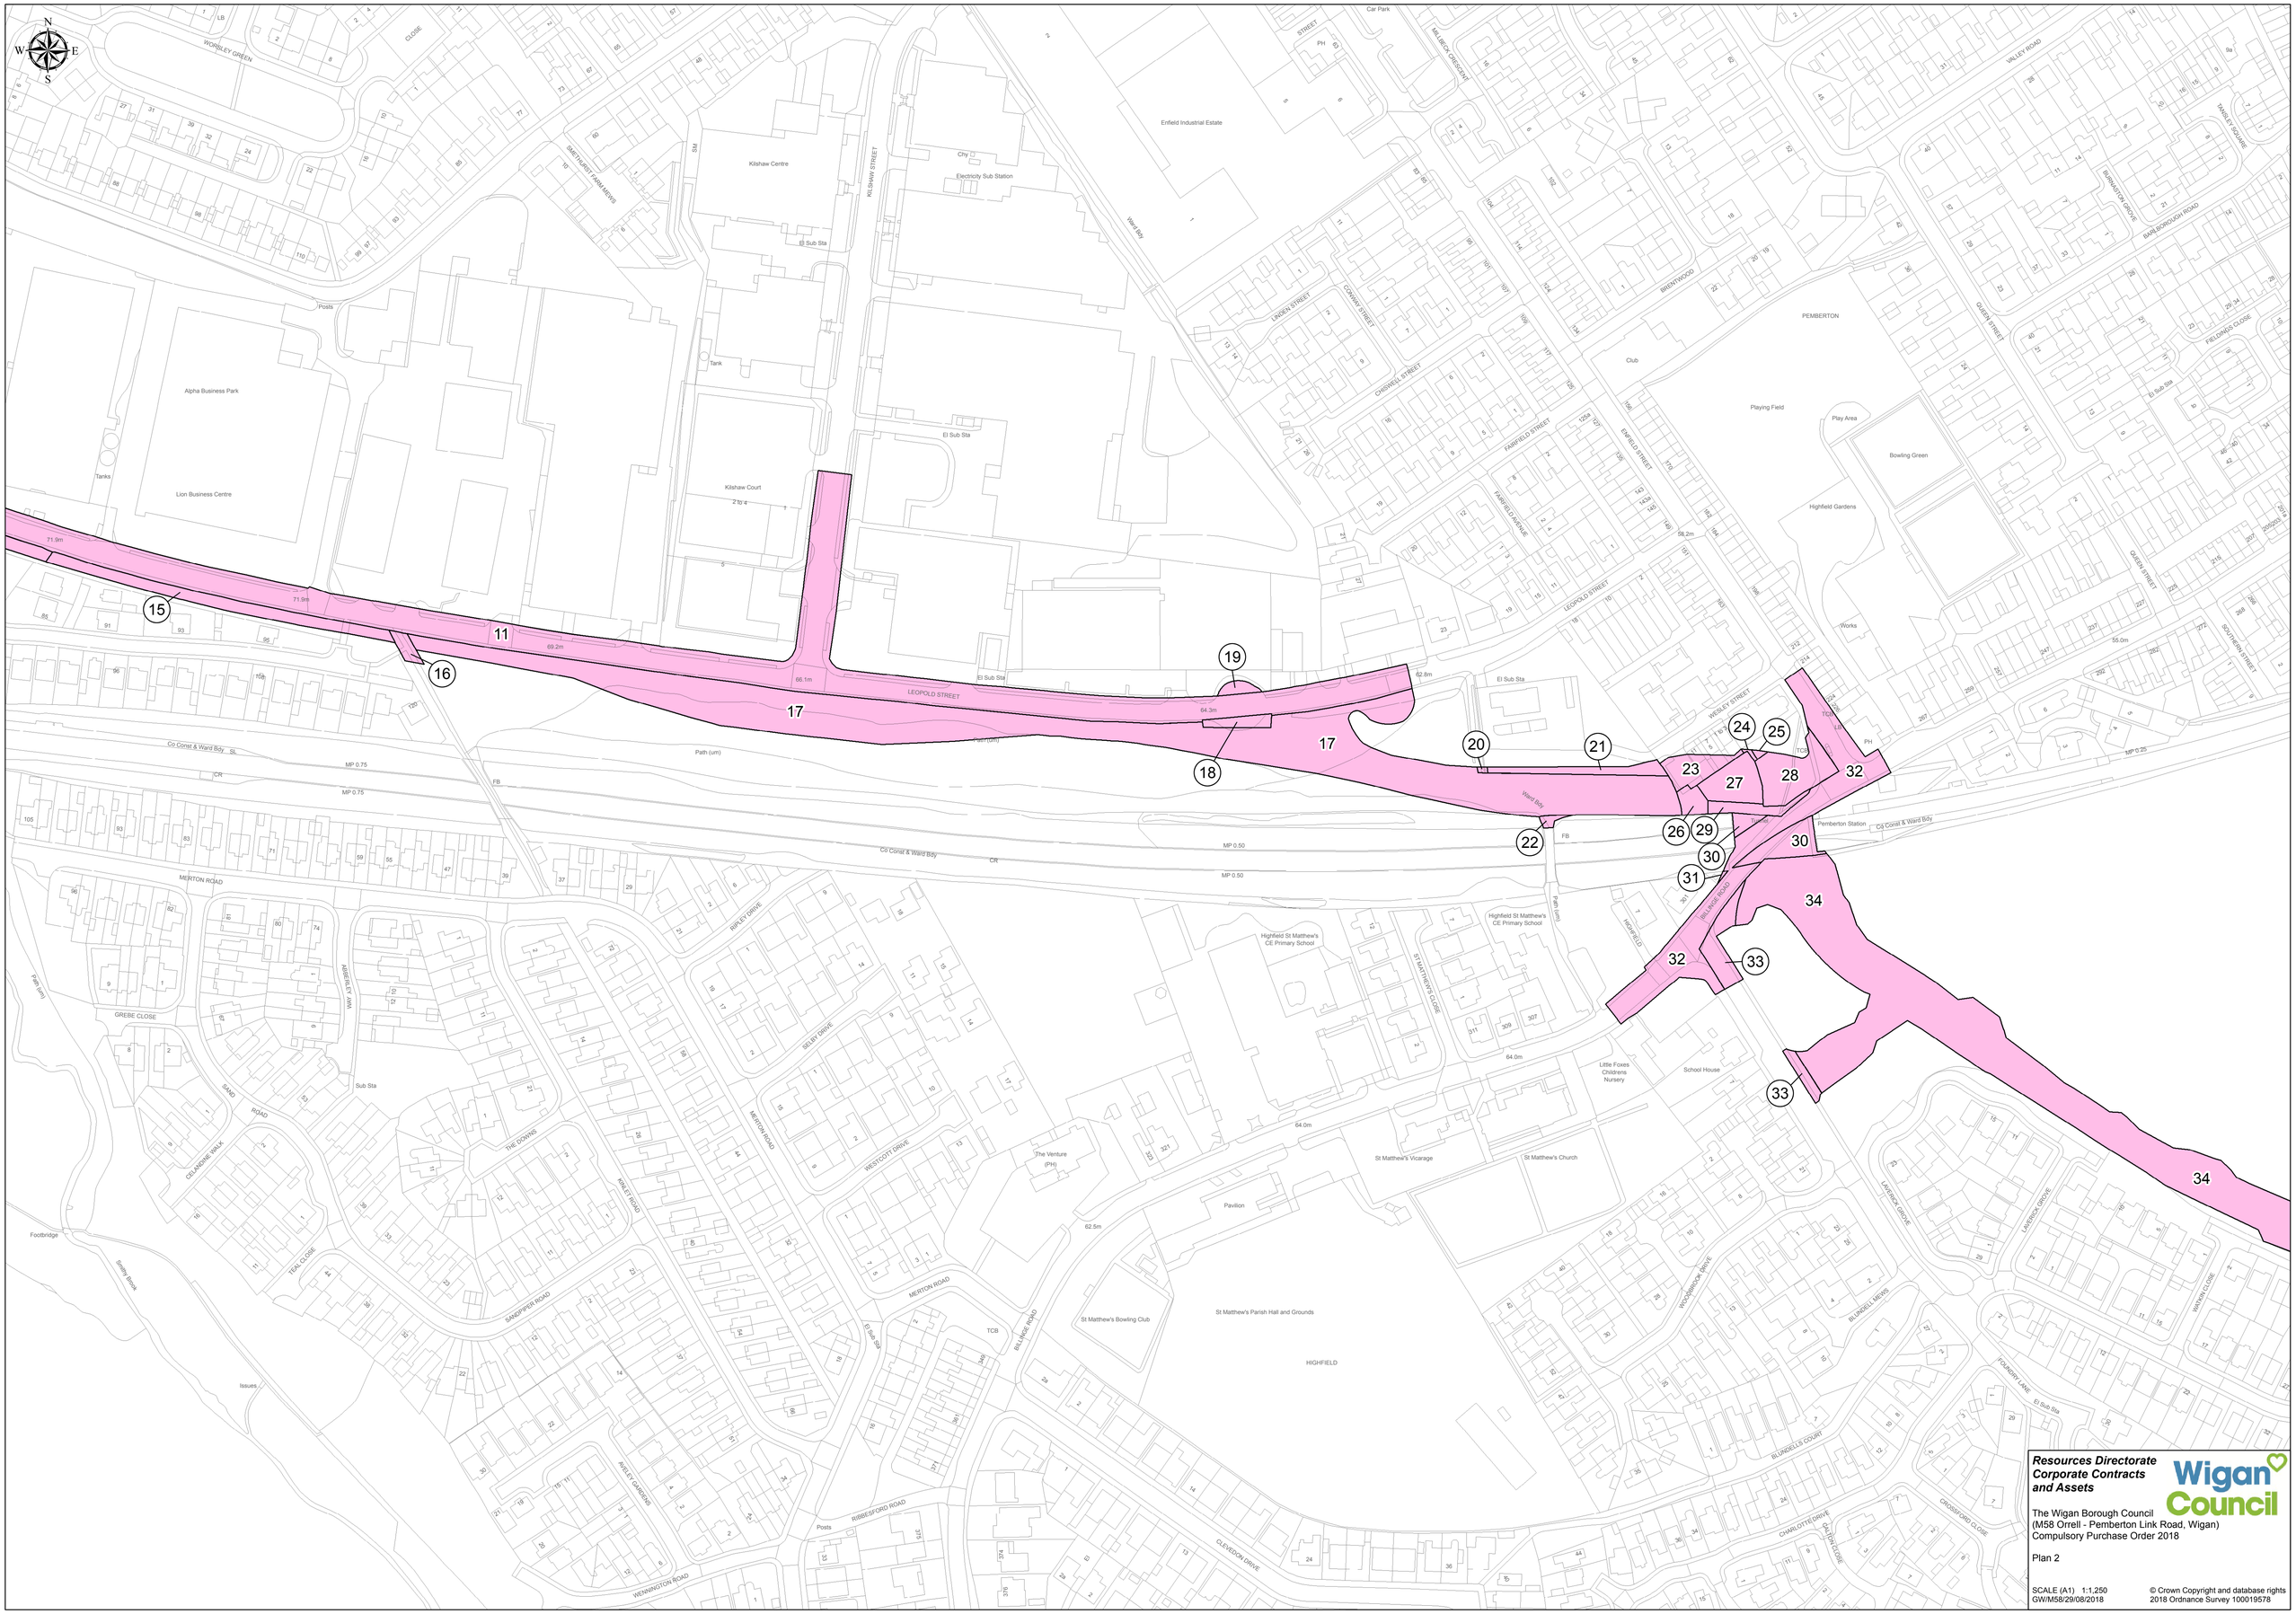

Resources Directorate
Corporate Contracts and Assets

Wigan Council

The Wigan Borough Council
(M58 Orrell - Pemberton Link Road, Wigan)
Compulsory Purchase Order 2018

Plan 2

SCALE (A1) 1:1,250
GW/M58/29/08/2018

© Crown Copyright and database rights
2018 Ordnance Survey 100019578