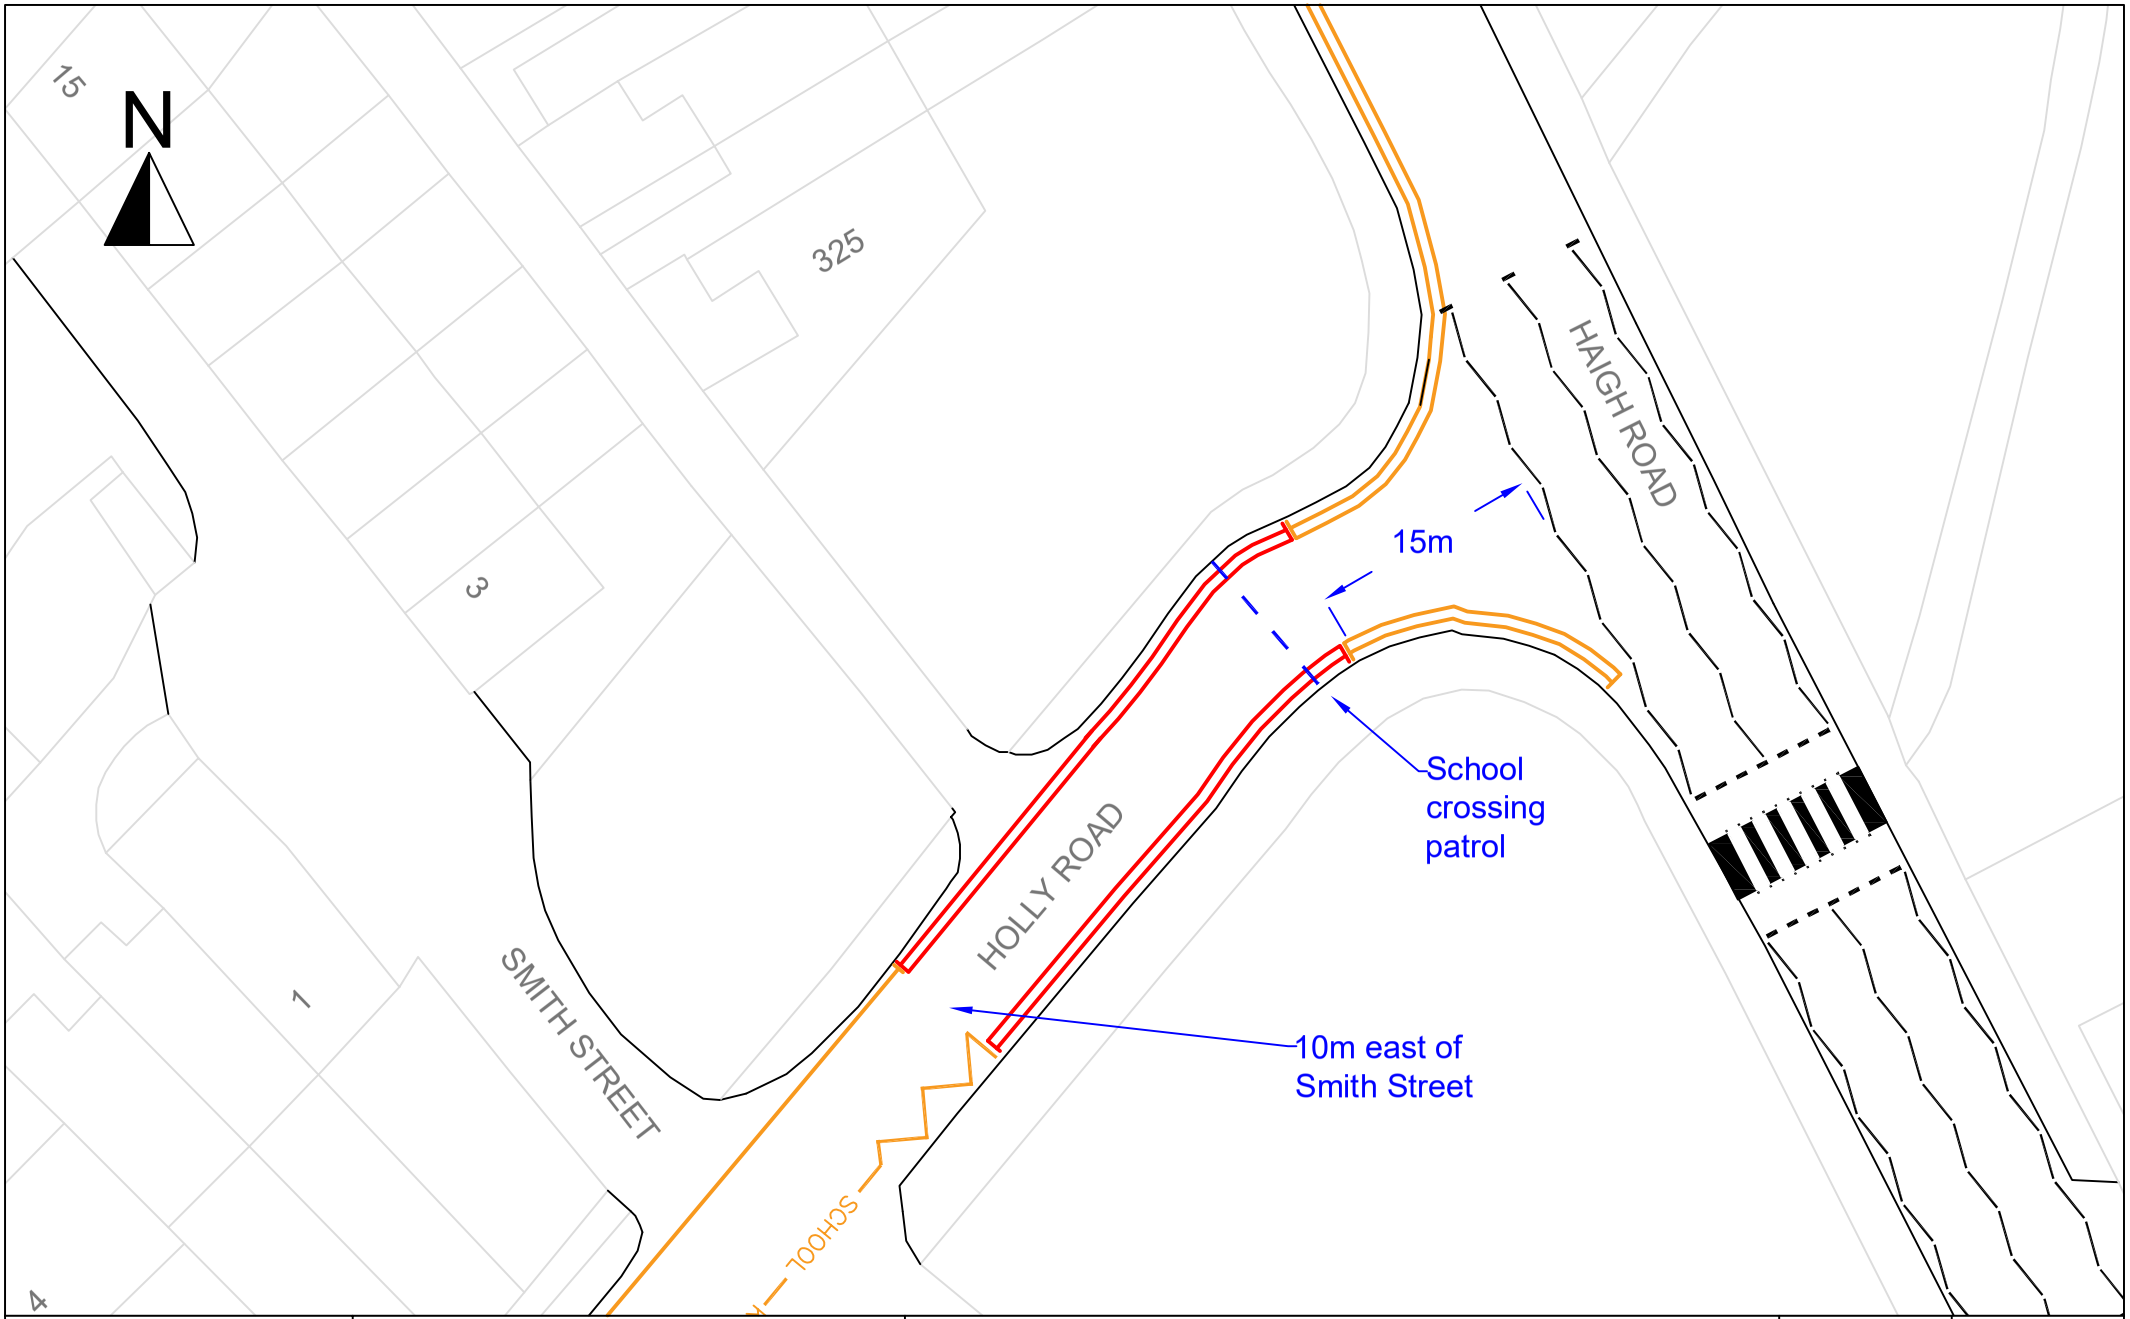

PLACES DIRECTORATE - INFRASTRUCTURE

Wigan Council

Development Division
Places Directorate
Wigan Council
PO Box 100
Wigan.
WN1 3DS

Existing single / double yellow lines

Proposed new double yellow lines

HOLLY ROAD, ASPULL
Proposed Prohibition of Waiting Order
(at any time)

Drawn: DF	Checked: DO
Date: July 2025	Scale: Do Not Scale
Drawing No: DF/ASP/0307251	

© Crown Copyright and database rights 2013
Ordnance Survey 100019578